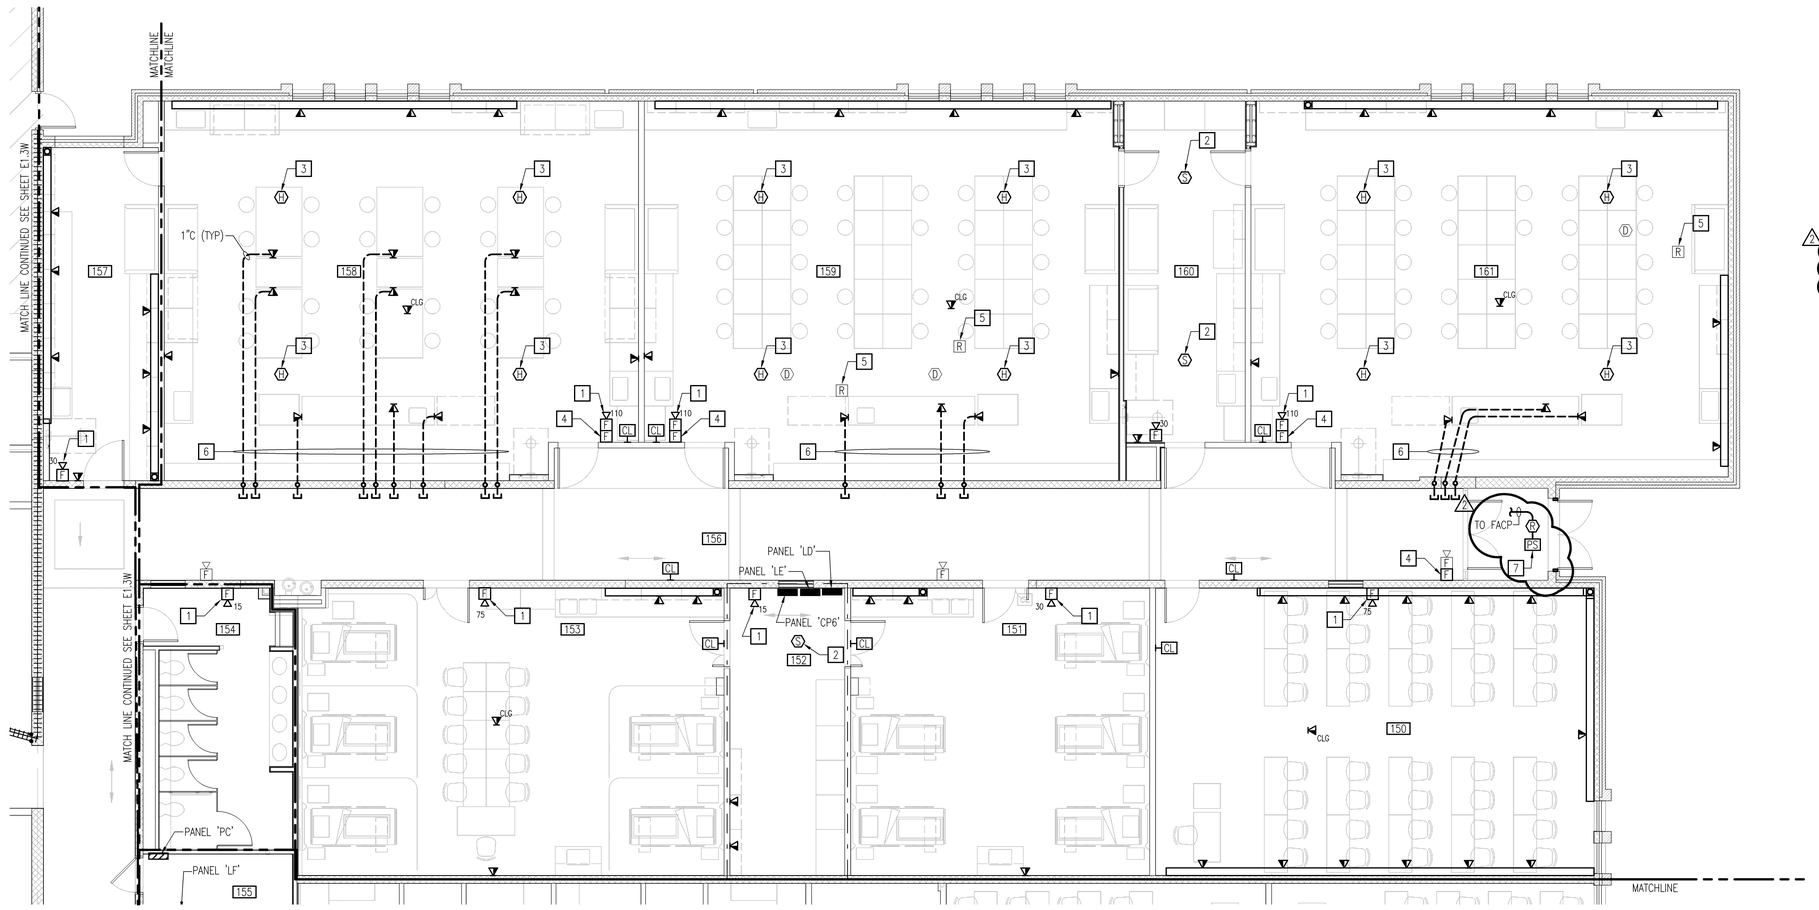

NOTES THIS SHEET

1. REINSTALL FIRE ALARM SYSTEM NOTIFICATION APPLIANCE SAVED DURING DEMOLITION PHASE.
2. REINSTALL FIRE ALARM SYSTEM CEILING MOUNTED SMOKE DETECTOR SAVED DURING DEMOLITION PHASE.
3. REINSTALL FIRE ALARM SYSTEM CEILING MOUNTED HEAT DETECTOR SAVED DURING DEMOLITION PHASE.
4. REINSTALL FIRE ALARM SYSTEM MANUAL PULL STATION SAVED DURING DEMOLITION PHASE.
5. REINSTALL CEILING MOUNTED FIRE ALARM SYSTEM DUCT SMOKE DETECTOR REMOTE TEST STATION SAVED DURING DEMOLITION PHASE.
6. SAW CUT, REMOVE AND PATCH CONCRETE FLOOR AS REQUIRED TO PERFORM WORK INDICATED. PATCH FLOOR TO MATCH ADJACENT EXISTING CONDITIONS.
7. UPON SIGNAL FROM THE FIRE ALARM CONTROL PANEL, THE FIRE ALARM SYSTEM ADDRESSABLE RELAY MODULE SHALL RELEASE DOOR LOCK POWER SUPPLY. COORDINATE WITH OWNER DOOR ACCESS CONTROL SUPPLIER AND DOOR HARDWARE SUPPLIER FOR EXACT LOCATION AND REQUIREMENTS PRIOR TO INSTALLATION.

NEW WORK FLOOR PLAN – TELECOMMUNICATIONS AND FIRE ALARM SPECIAL SYSTEMS

SCALE: 3/16" = 1'-0"

SECTION 5 ROOM SCHEDULE	
150	GENERAL CLASSROOM
151	NURSING LAB
152	NURSING STORAGE
153	NURSING CLASSROOM/LAB
154	WOMENS
155	JANITOR
156	CORRIDOR
157	CHEM/PHYSICS PREP
158	CHEM/PHYSICS LAB
159	BIOLOGY LAB 1
160	BIOLOGY PREP
161	BIOLOGY LAB 2

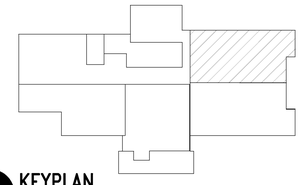

KEYPLAN
NO SCALE

GRAPHIC SCALES

3/16" = 1'-0" 0' 5' 10' 20'

nbj ARCHITECTURE
A Professional Limited Company
GROVE PARK SQUARE
11537-B NUCKOLS ROAD
Richmond, Virginia 23059
℡ (804) 273-9811 fax: (804) 273-9843

RAPPAHANNOCK COMMUNITY COLLEGE
CAMPUS RENOVATIONS
WARSAW + GLENNS, VIRGINIA
PC: 260-17712

WARSAW CAMPUS
NEW WORK FLOOR PLAN
TELECOMMUNICATIONS AND FIRE ALARM SPECIAL SYSTEMS

Date: MARCH 3, 2010

REVISIONS	
NO.	DATE
2	MARCH 3, 2010

PACE COLLABORATIVE
MECHANICAL ELECTRICAL ENGINEERS
VIRGINIA BEACH, VA • 757-490-7223

COMMONWEALTH OF VIRGINIA
JAMES S. BEDOIS
Lic. No. 032929
3.3.10
PROFESSIONAL ENGINEER

Sheet
E3.5W

File Number
XX